


Scale 1 : 50 000

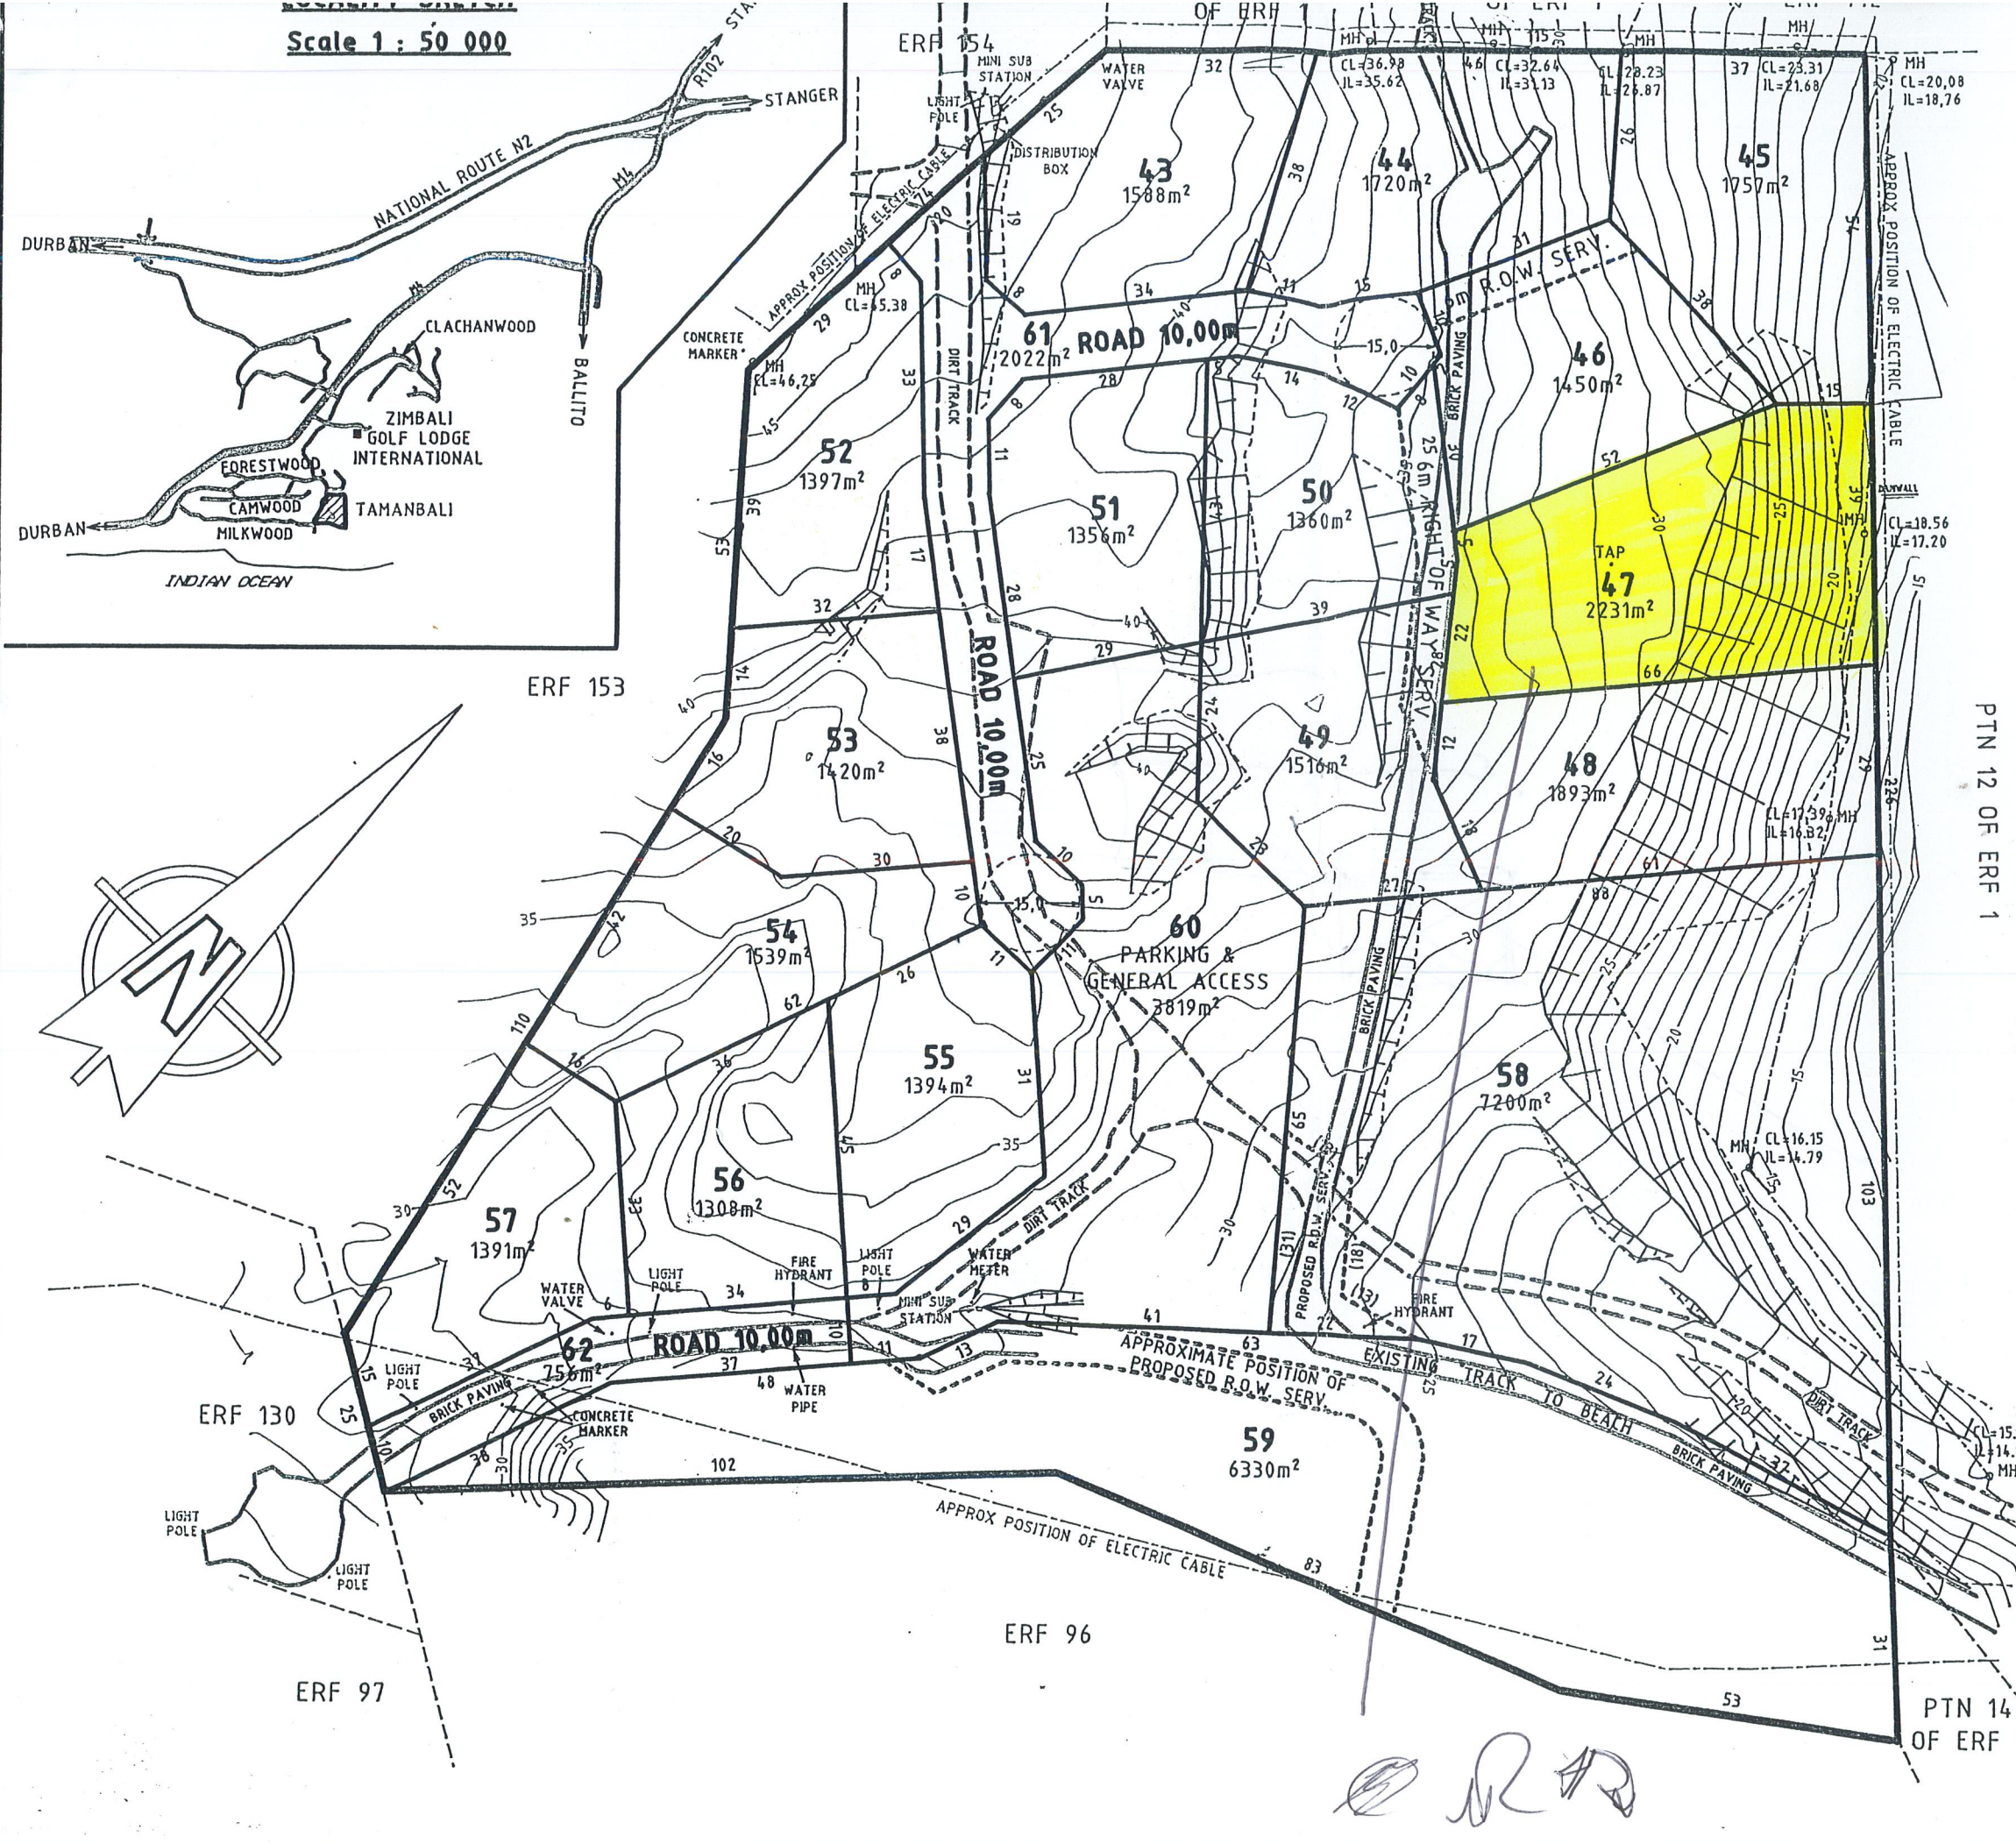

2002/ 390 A

PROVINCE OF KWAZULU NATAL
Department of Traditional
& Local Government Affairs

2002-07- 8

Private Bag X54310
Durban
4000

TAMANBALI

NOTES

1. Areas and dimensions are approximate and subject to final survey.
2. Proposals are subject to Statutory approval.
3. Area of Ptn 11 of Erf 1 Port Zimbali = 4,3450 Ha.

PROPOSED PORTIONS 43 - 62 OF PORTION 11 OF ERF 1 PORT ZIMBALI

situate in the KwaDukuza Municipality : Dolphin Coast Administrative Unit
Registration Division FU, Province of KwaZulu-Natal

SCALE : 1 : 1 000

USAGE : 43-57 : RESIDENTIAL
58 : HOTEL
59 : PRIVATE OPEN SPACE
60 : PARKING AND GENERAL ACCESS
61-62 : ROAD

OWNER : ZIMBALI DEV. CO. (PTY) LTD.

DIAGRAM : S.G. No. 438/1997

DEED OF TRANSFER No.T10390/1995

WALL MARRIOTT PAUL & BORGES

Est. 1890



PROFESSIONAL LAND SURVEYORS
SECTIONAL TITLE PRACTITIONERS
PROPERTY DEVELOPMENT CONSULTANTS
ENGINEERING & TOPOGRAPHICAL SURVEYORS
TOWNSHIP PLANNERS & VALUERS

P.O. Box 22118 Glenashley 4022

Tel. (031) 572 3251

J.M. DINKELE

Professional Land Surveyor

DATE : JULY 2002

DRAWING No. : 5395/PTB/B